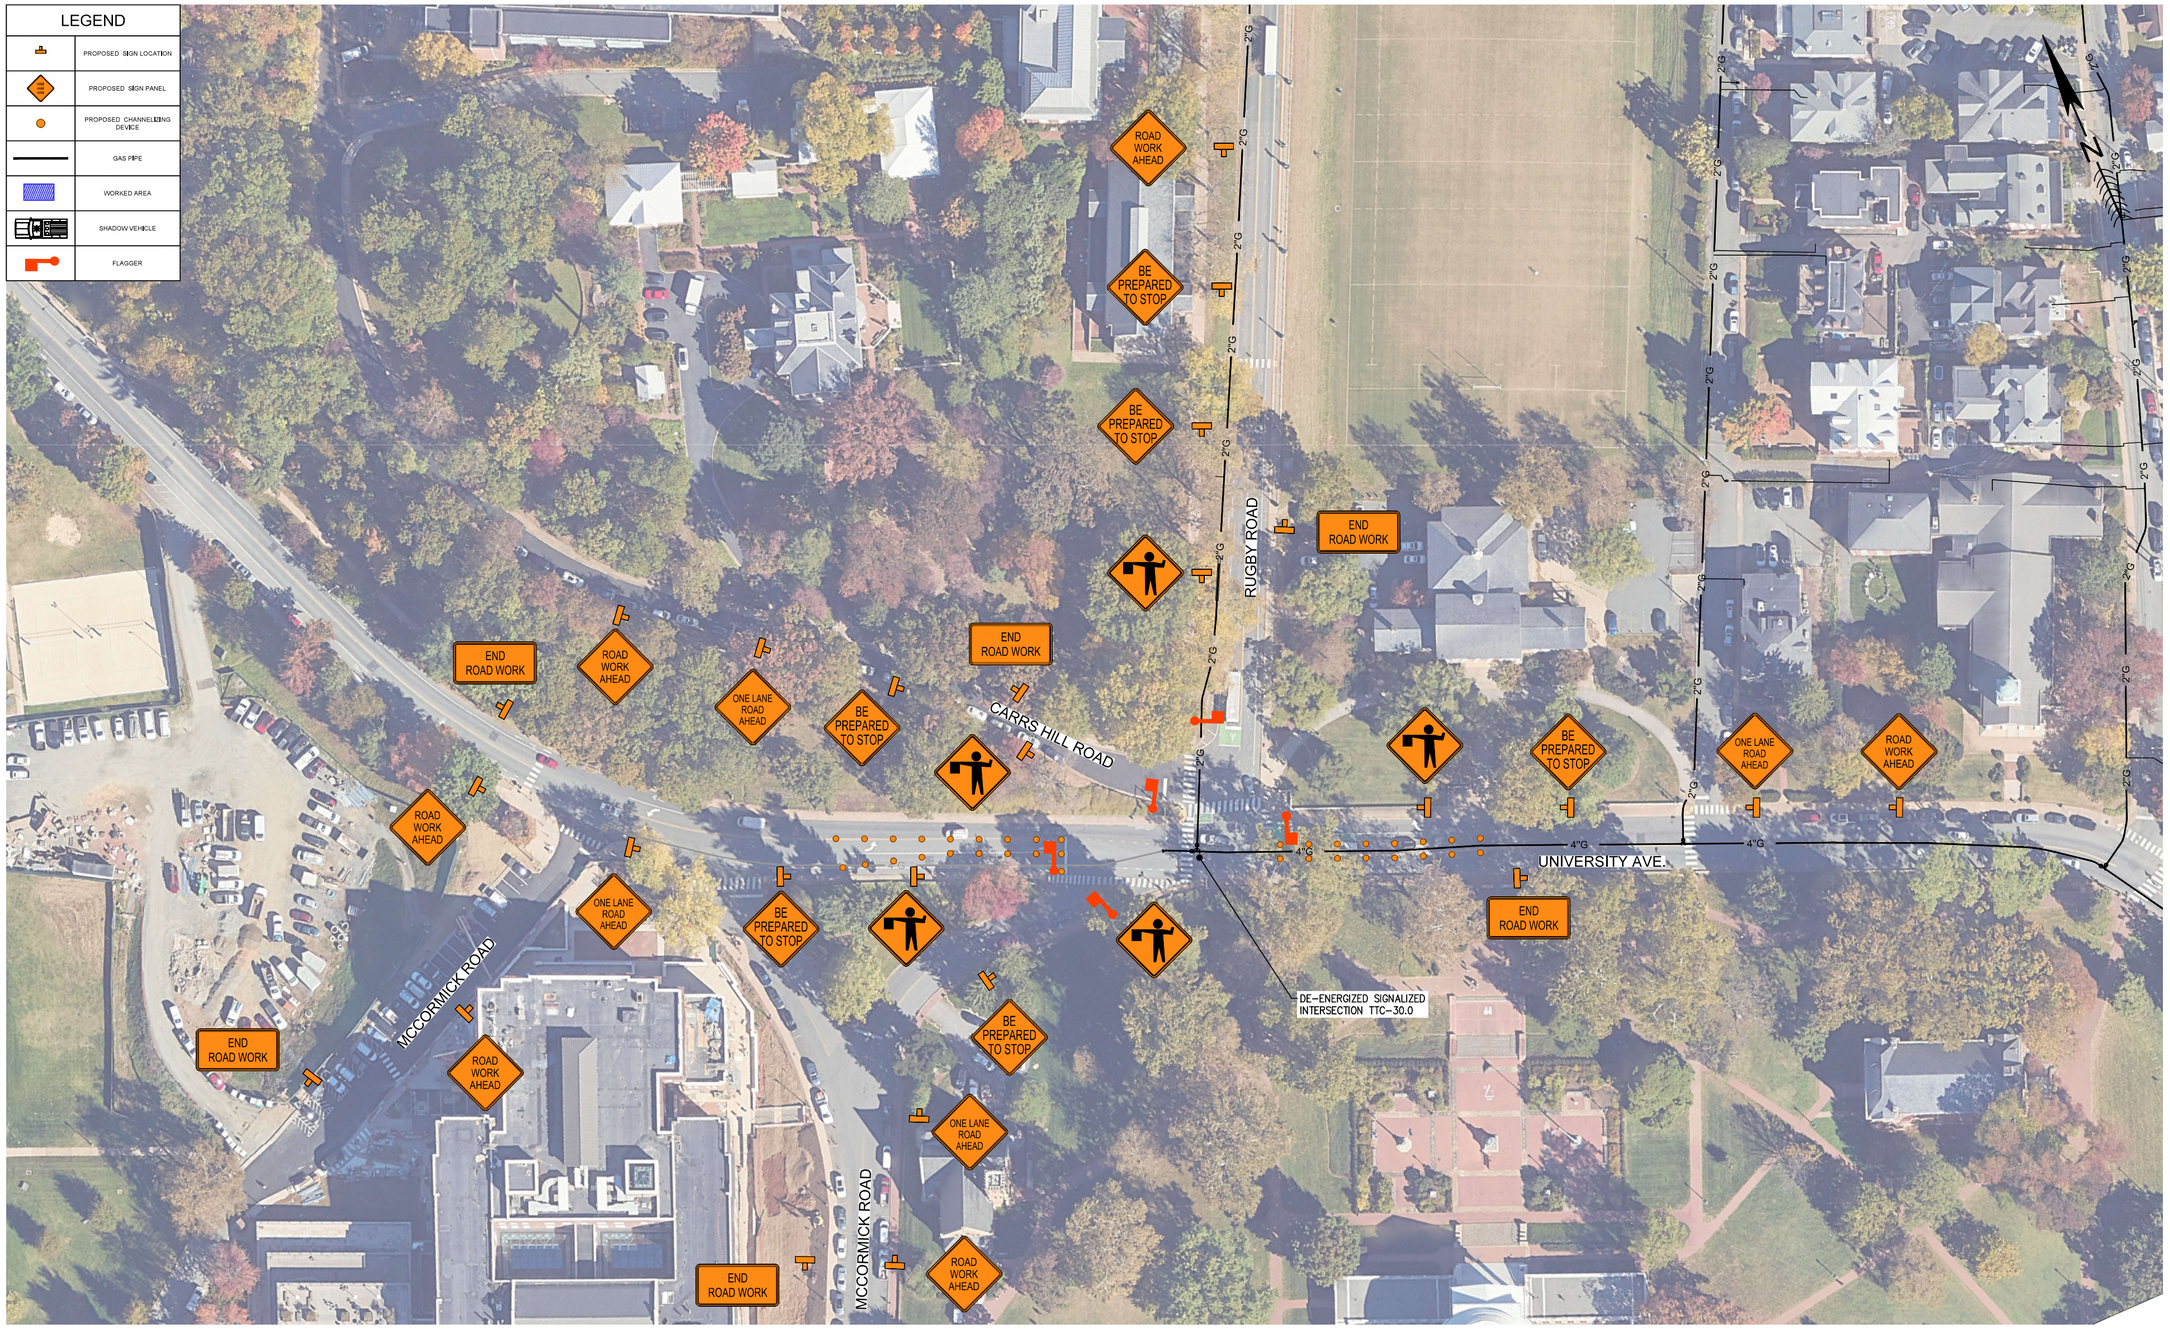

PROJECT:

WEST MAIN STREET
UTILITIES
PHASE I - GAS MAIN
REPLACEMENT

CITY OF CHARLOTTESVILLE
UTILITIES DEPARTMENT

ENGINEERING CONSULTANTS
AH Engineering Consultants
11837 Rock Landing Drive, Suite 300
Newport News, Virginia 23606
(757) 873-4959
www.ahenv.com

SEAL:

COMMONWEALTH OF VIRGINIA
SCOTT RICHARD KENNEY
Lic. No. 046620
3/27/2026
PROFESSIONAL ENGINEER

No.	Description	Date
	Revisions	

Sheet Title:

MAINTENANCE OF TRAFFIC PLAN
PHASE A

Project Number:	005-05
Date:	MARCH 2026
Drawn By:	
Checked By:	SRK / JWA
Sheet No.:	T-5
Scale:	1"=50'