	SPEC.	SIZE	QTY. SHEET 2	QTY. SHEET 3	QTY. SHEET 4	QTY. SHEET 5	TOTAL
	R1–1	30"X30"	---	2	3	1	6
	R2–1	24"X30"	1	---	2	---	3
	R3–1	24"X24"	1	2	2	---	5
	R3–2	24"X24"	1	2	2	1	5
	R5–1	30"X30"	2	8	2	2	14
	R5–1A	36"X24"	2	---	---	---	2
	R6–2R	24"X30"	2	6	6	4	18
	R6–2L	24"X30"	2	6	5	3	16
	W3–1	30"X30"	---	2	---	---	2
	CUSTOM	24"X30"	---	---	2	4	6

	SPEC.	SIZE	QTY. SHEET 2	QTY. SHEET 3	QTY. SHEET 4	QTY. SHEET 5	TOTAL
	R7–1L	12"X18"	---	1	6	2	9
	R7–1	12"X18"	1	2	5	---	8
	R7–1R	12"X18"	---	5	6	---	11
	R7–8	12"X18"	---	---	1	1	2
	R7–8	12"X18"	---	---	1	1	2
PROPOSED SIGNPOSTS			6	16	26	8	56

LEGEND



EXISTING TO BE REMOVED



EXISTING TO REMAIN



PROPOSED

STANDARD SIGNING & PAVEMENT MARKING NOTES:

1. ALL PROPOSED SIGNING AND PAVEMENT MARKINGS SHALL BE IN ACCORDANCE WITH THE MOST CURRENT EDITION OF EACH OF THE FOLLOWING MANUALS, OR THE MOST CURRENT REVISION THEREOF:

A. MANUAL ON UNIFORM TRAFFIC CONTROL DEVICES (MUTCD)
B. THE VIRGINIA SUPPLEMENT TO THE MANUAL ON UNIFORM TRAFFIC CONTROL DEVICES
C. THE VIRGINIA DEPARTMENT OF TRANSPORTATION ROAD & BRIDGE SPECIFICATIONS
D. THE VIRGINIA DEPARTMENT OF TRANSPORTATION ROAD & BRIDGE STANDARDS
E. CITY OF CHARLOTTESVILLE STANDARDS AND DESIGN MANUAL

2. ANY EXISTING PAVEMENT MARKINGS THAT WILL CONFLICT WITH PROPOSED PAVEMENT MARKINGS SHALL BE COMPLETELY ERADICATED.

3. EXISTING SIGNS NOT ILLUSTRATED ARE INTENDED TO REMAIN. SHOULD THE CIRCUMSTANCE ARISE WHICH THE DISPOSITION OF ANY SIGN IS UNCLEAR, THE CITY ENGINEER OR CITY TRAFFIC ENGINEER SHALL BE CONTACTED TO PROVIDE POSITIVE GUIDANCE.

4. EXISTING PARKING SIGNS WHICH ARE TO REMAIN SHALL BE RE–ORIENTED TO FACE THE NEW DIRECTION OF TRAFFIC.

5. WHEN CALLED FOR RELOCATION, ADA SPACES SHALL BE PLACED IN PROXIMITY TO THEIR ORIGINAL LOCATION; DIRECTLY ACROSS THE STREET.

6. EXISTING SIGN PANELS MAY BE RE–USED AS CONDITION ALLOWS. QUANTITIES SHOWN DO NOT ASSUME THE RE–USE OF EXISTING PANELS.

7. PCMS BOARDS SHALL BE INSTALLED AT THE CITY ENGINEER'S OR CITY TRAFFIC ENGINEER'S DIRECTION A MINIMUM OF 72 HOURS IN ADVANCE OF WORK ADVISING RESIDENTS OF THE CHANGE OF TRAFFIC PATTERN.

8. WORK SHALL BE COMPLETED PRIOR TO REOPENING THE ROADWAY TO VEHICULAR TRAFFIC. WORK SHALL BE PLANNED AND PROSECUTED IN SUCH A MANNER AS TO PRECLUDE CLOSURES EXCEEDING 4 HOURS PER STREET.

9. AN ARRAY OF THREE (3) WHITE FLEX–POSTS SHALL BE PLACED AT THE UPSTREAM END OF EACH PARKING ZONE WHERE A CHICANE MANEUVER IS REQUIRED.

DEPARTMENT OF PUBLIC WORKS
TRAFFIC ENGINEERING

URGENT TRANSPORTATION INFRASTRUCTURE IMPROVEMENTS
FIFEVILLE NEIGHBORHOOD
CITY OF CHARLOTTESVILLE, VA

DRAWING SCALE AS NOTED			DATE	08.22.2025
			REV.1	11.11.2025
DRAWN CUS	DESIGNED CUS	CHECKED BD	REV.2	
			SHEET 1	OF 5

W Main St

Ridge St

Parking Lot

YELLOW
FLEX-POSTS

DO NOT ENTER

ONE WAY

NO PARKING

WRONG WAY

ONE WAY

DO NOT ENTER

SPEED LIMIT 25

ONE WAY

5th St SW

>>>ONE-WAY>>>

4th St SW

MATCHLINE "A" SHEET 3 of 5

DRAWING SCALE

0 50' 100'

DEPARTMENT OF PUBLIC WORKS
TRAFFIC ENGINEERING

URGENT TRANSPORTATION INFRASTRUCTURE IMPROVEMENTS

FIFEVILLE NEIGHBORHOOD

CITY OF CHARLOTTESVILLE, VA

DRAWING SCALE AS NOTED			DATE	08.22.2025	
			REV.1	11.11.2025	
DRAWN CUS	DESIGNED CUS	CHECKED BD	REV.2		SHEET 2 OF 5

MATCHLINE "A" SHEET 2 of 5

MATCHLINE "B" SHEET 4 of 5

5th St SW >>>ONE-WAY>>>

4th St SW >>>ONE-WAY>>>

Dice St

INSTALL 24" WHITE STOP BAR

<<<ONE-WAY<<<

DEAD END

Oak St >>>ONE-WAY>>>

Oak St <<<ONE-WAY<<<

ERADICATE EX.

5th St SW <<<ONE-WAY<<<

Ridge St


Cherry Ave

DRAWING SCALE
0 50' 100'

DEPARTMENT OF PUBLIC WORKS
TRAFFIC ENGINEERING

URGENT TRANSPORTATION INFRASTRUCTURE IMPROVEMENTS
FIFEVILLE NEIGHBORHOOD
CITY OF CHARLOTTESVILLE, VA


DRAWING SCALE AS NOTED			DATE	08.22.2025	
			REV.1	11.11.2025	
DRAWN CUS	DESIGNED CUS	CHECKED BD	REV.2		SHEET 3 OF 5

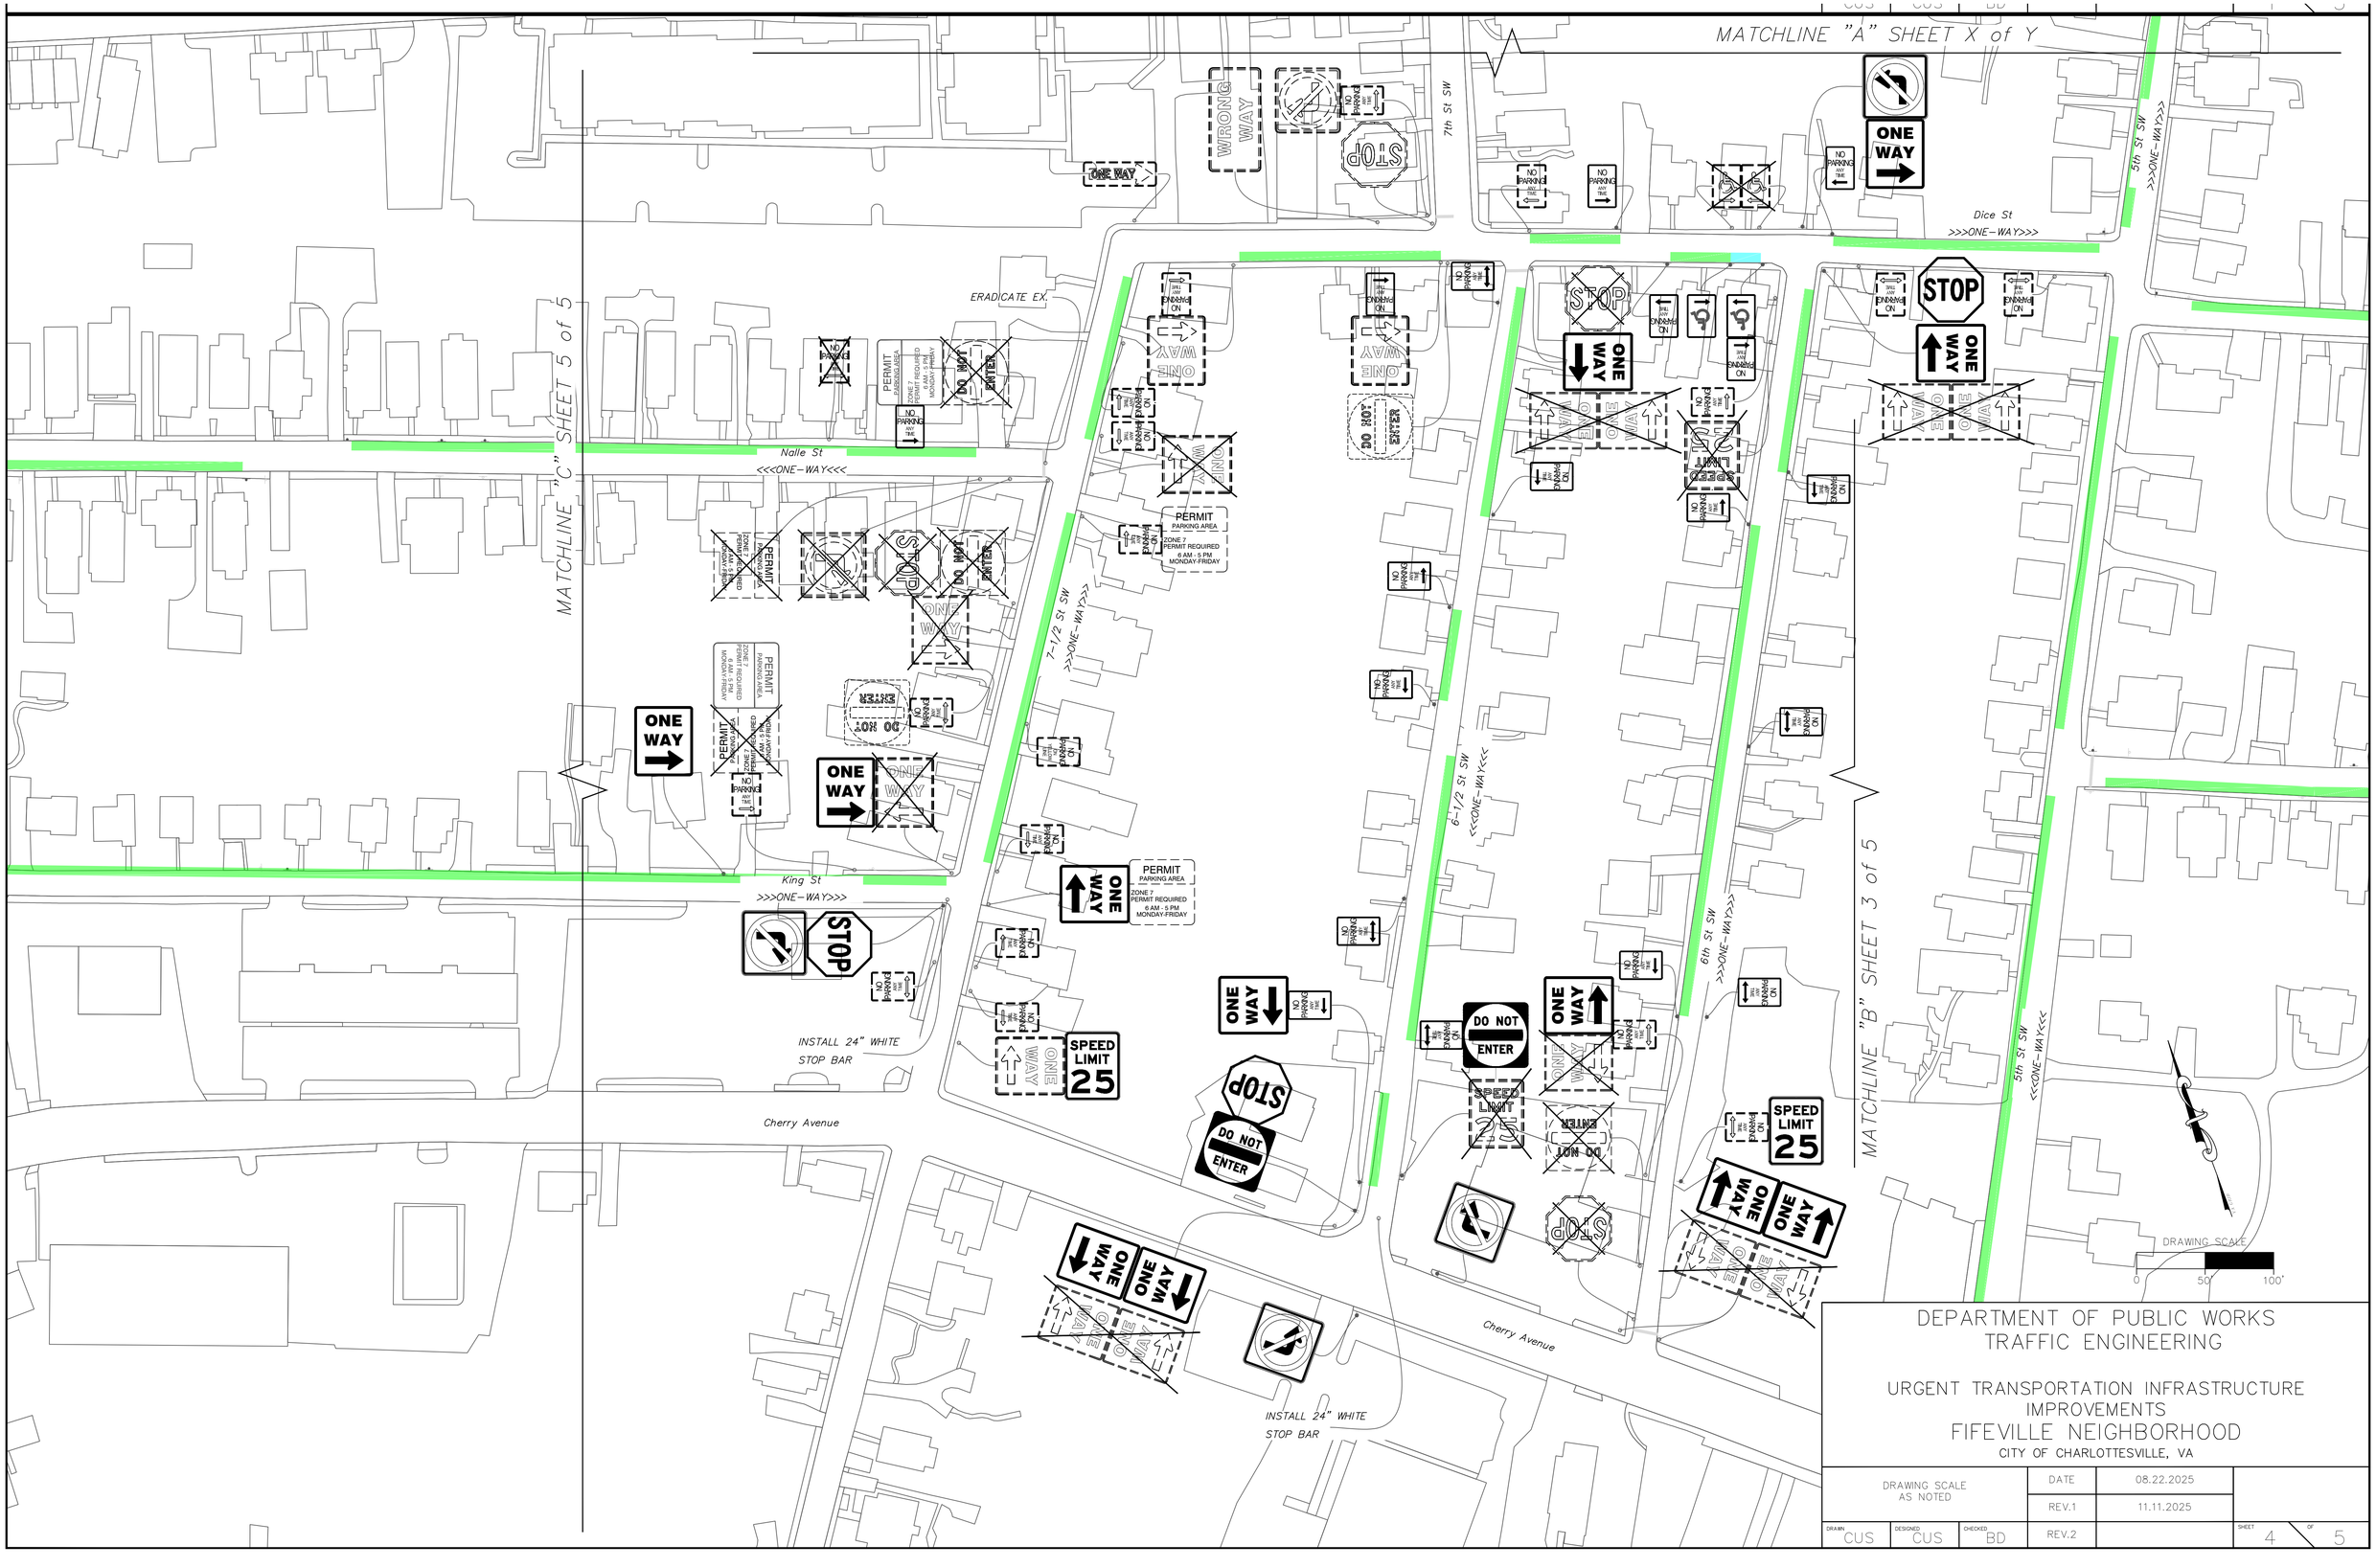

DEPARTMENT OF PUBLIC WORKS
TRAFFIC ENGINEERING

URGENT TRANSPORTATION INFRASTRUCTURE IMPROVEMENTS
FIFEVILLE NEIGHBORHOOD
CITY OF CHARLOTTESVILLE, VA

DRAWING SCALE AS NOTED			DATE	08.22.2025
			REV.1	11.11.2025
DRAWN CUS	DESIGNED CUS	CHECKED BD	REV.2	SHEET 4 OF 5

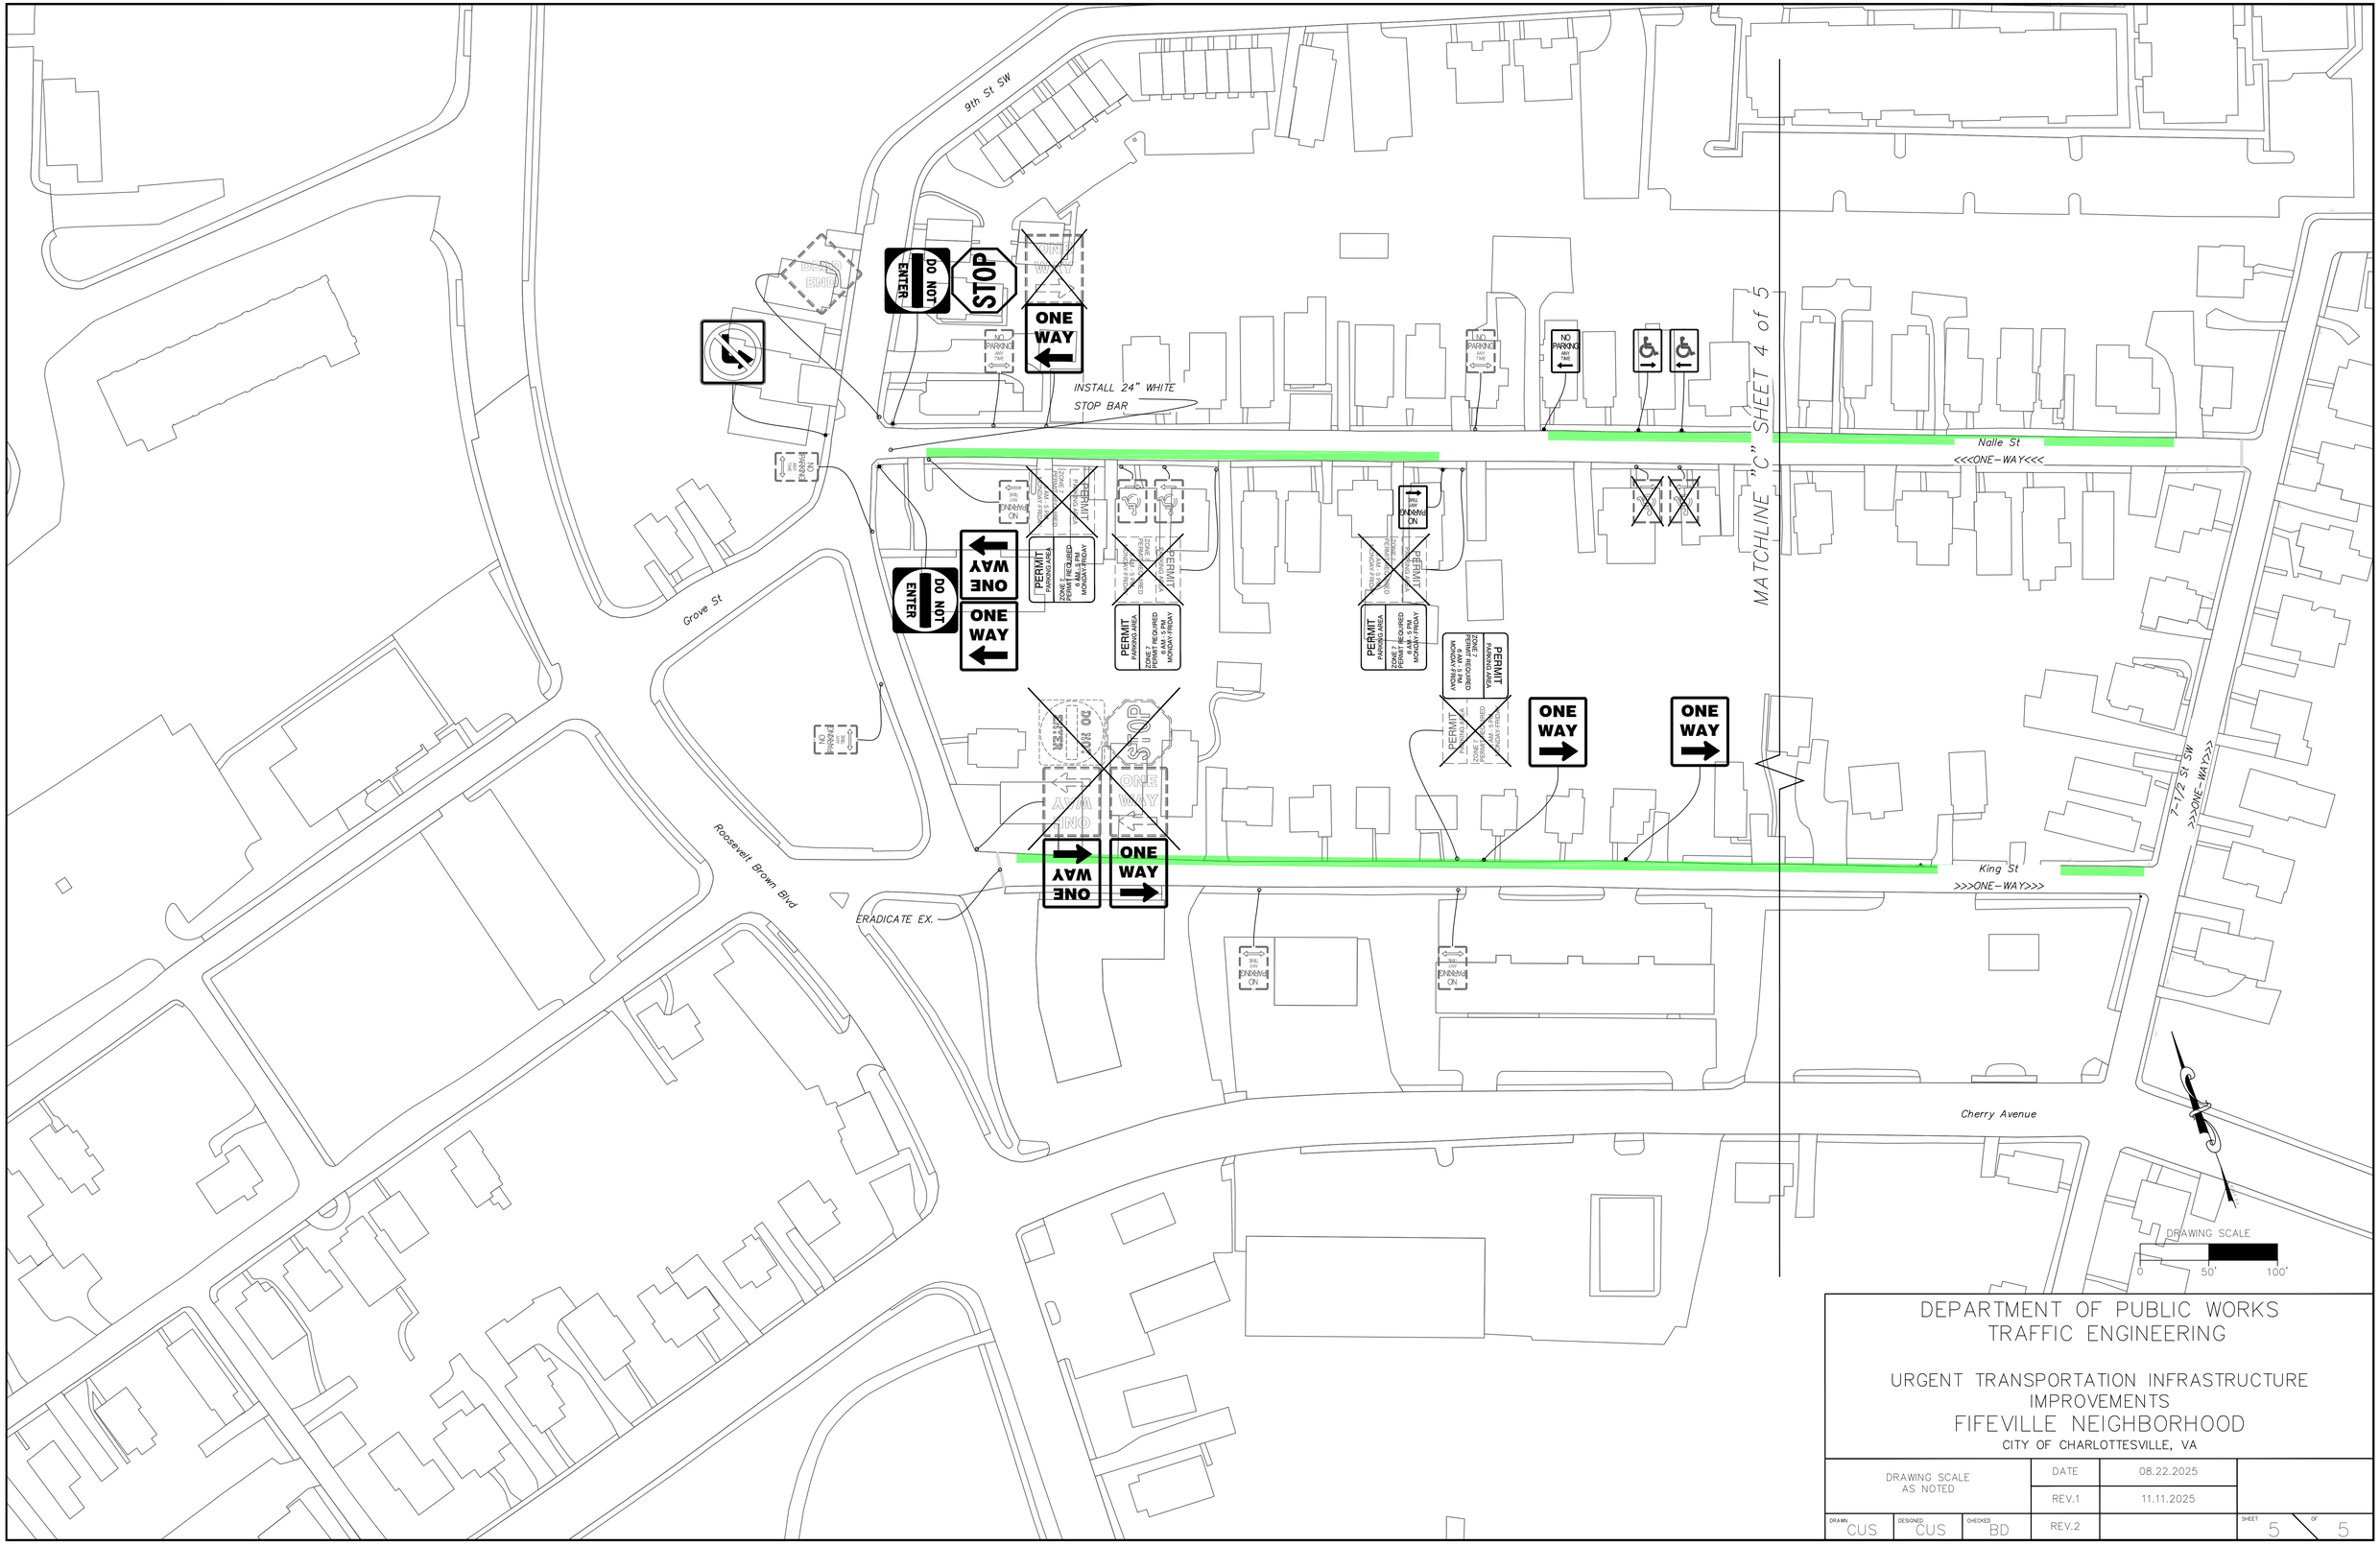

DEPARTMENT OF PUBLIC WORKS
TRAFFIC ENGINEERING

URGENT TRANSPORTATION INFRASTRUCTURE IMPROVEMENTS

FIFEVILLE NEIGHBORHOOD

CITY OF CHARLOTTESVILLE, VA

DRAWING SCALE AS NOTED	DATE	08.22.2025	
	REV.1	11.11.2025	
DRAWN CUS / DESIGNED CUS / CHECKED BD	REV.2		SHEET 5 OF 5