
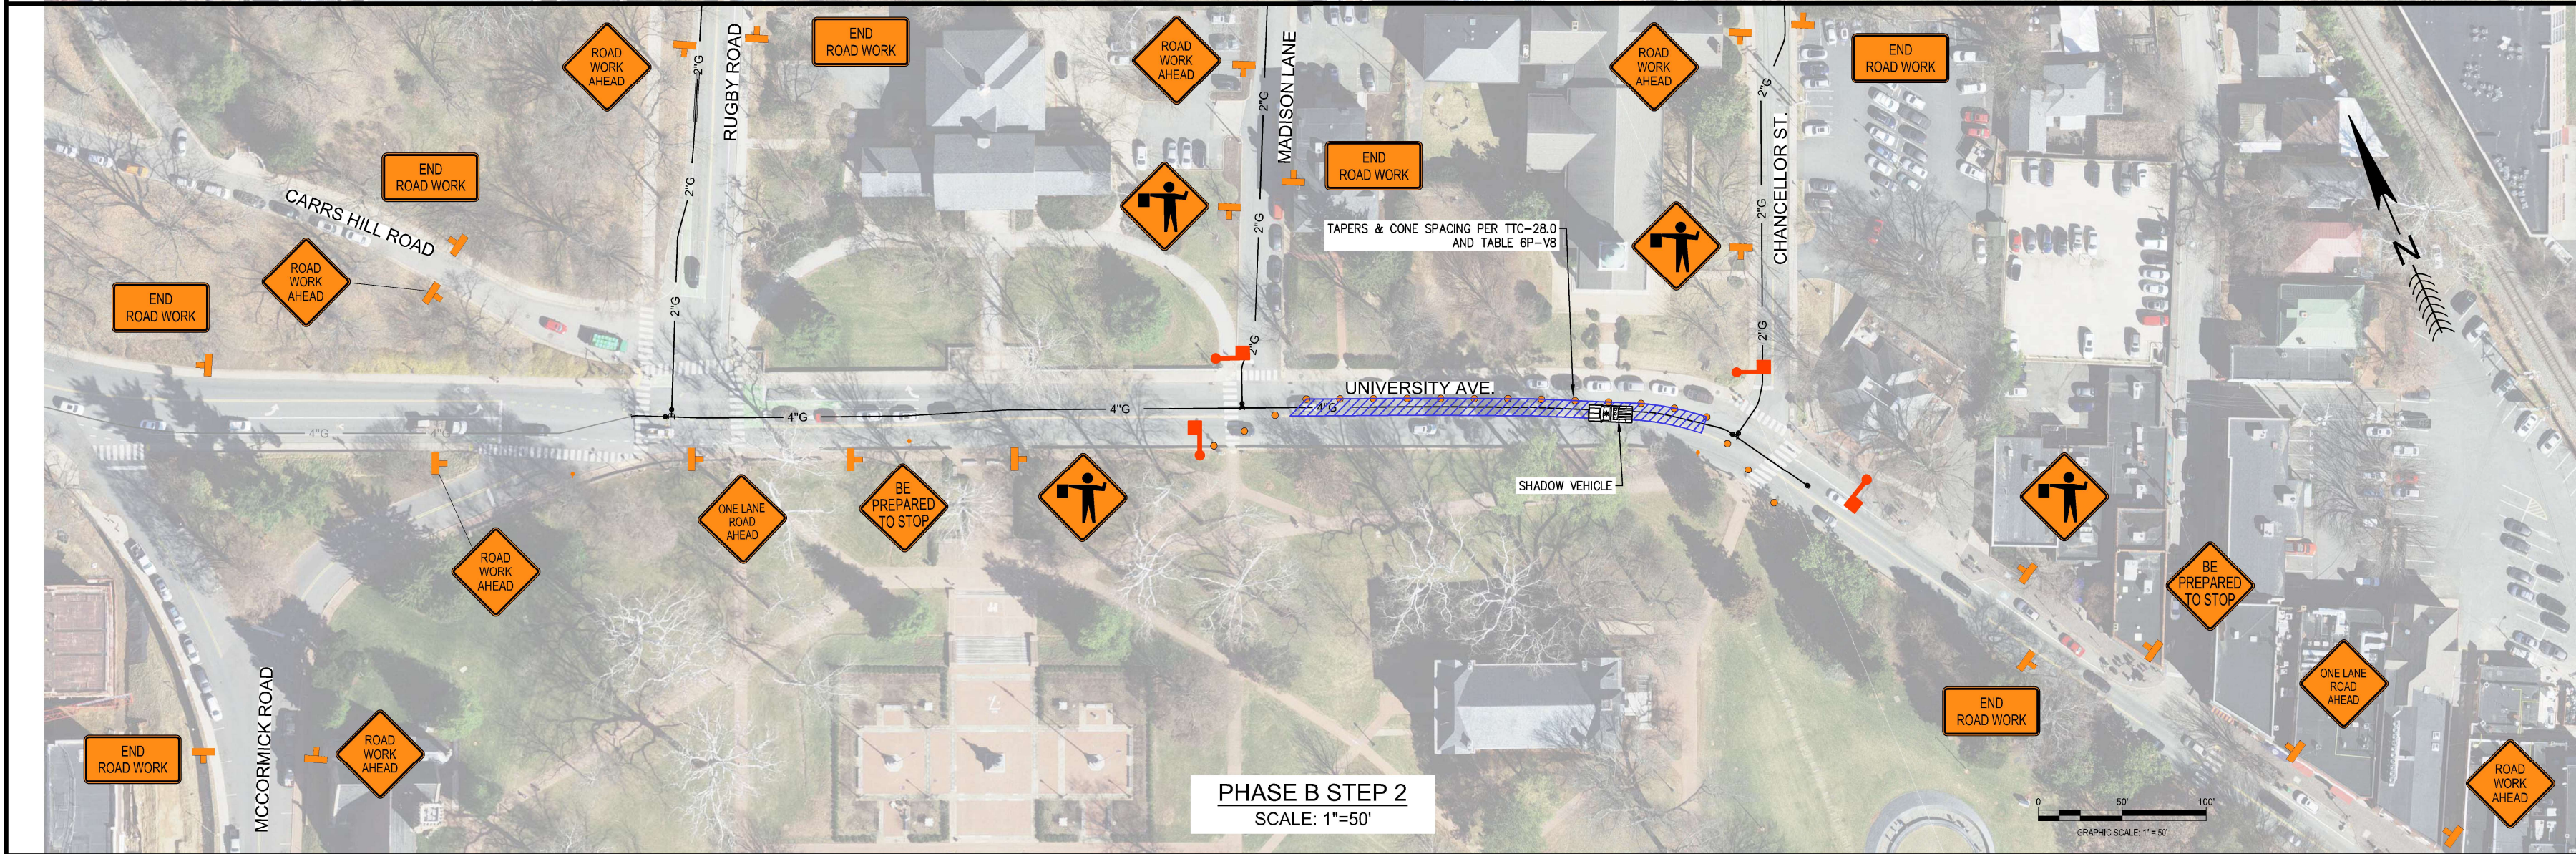


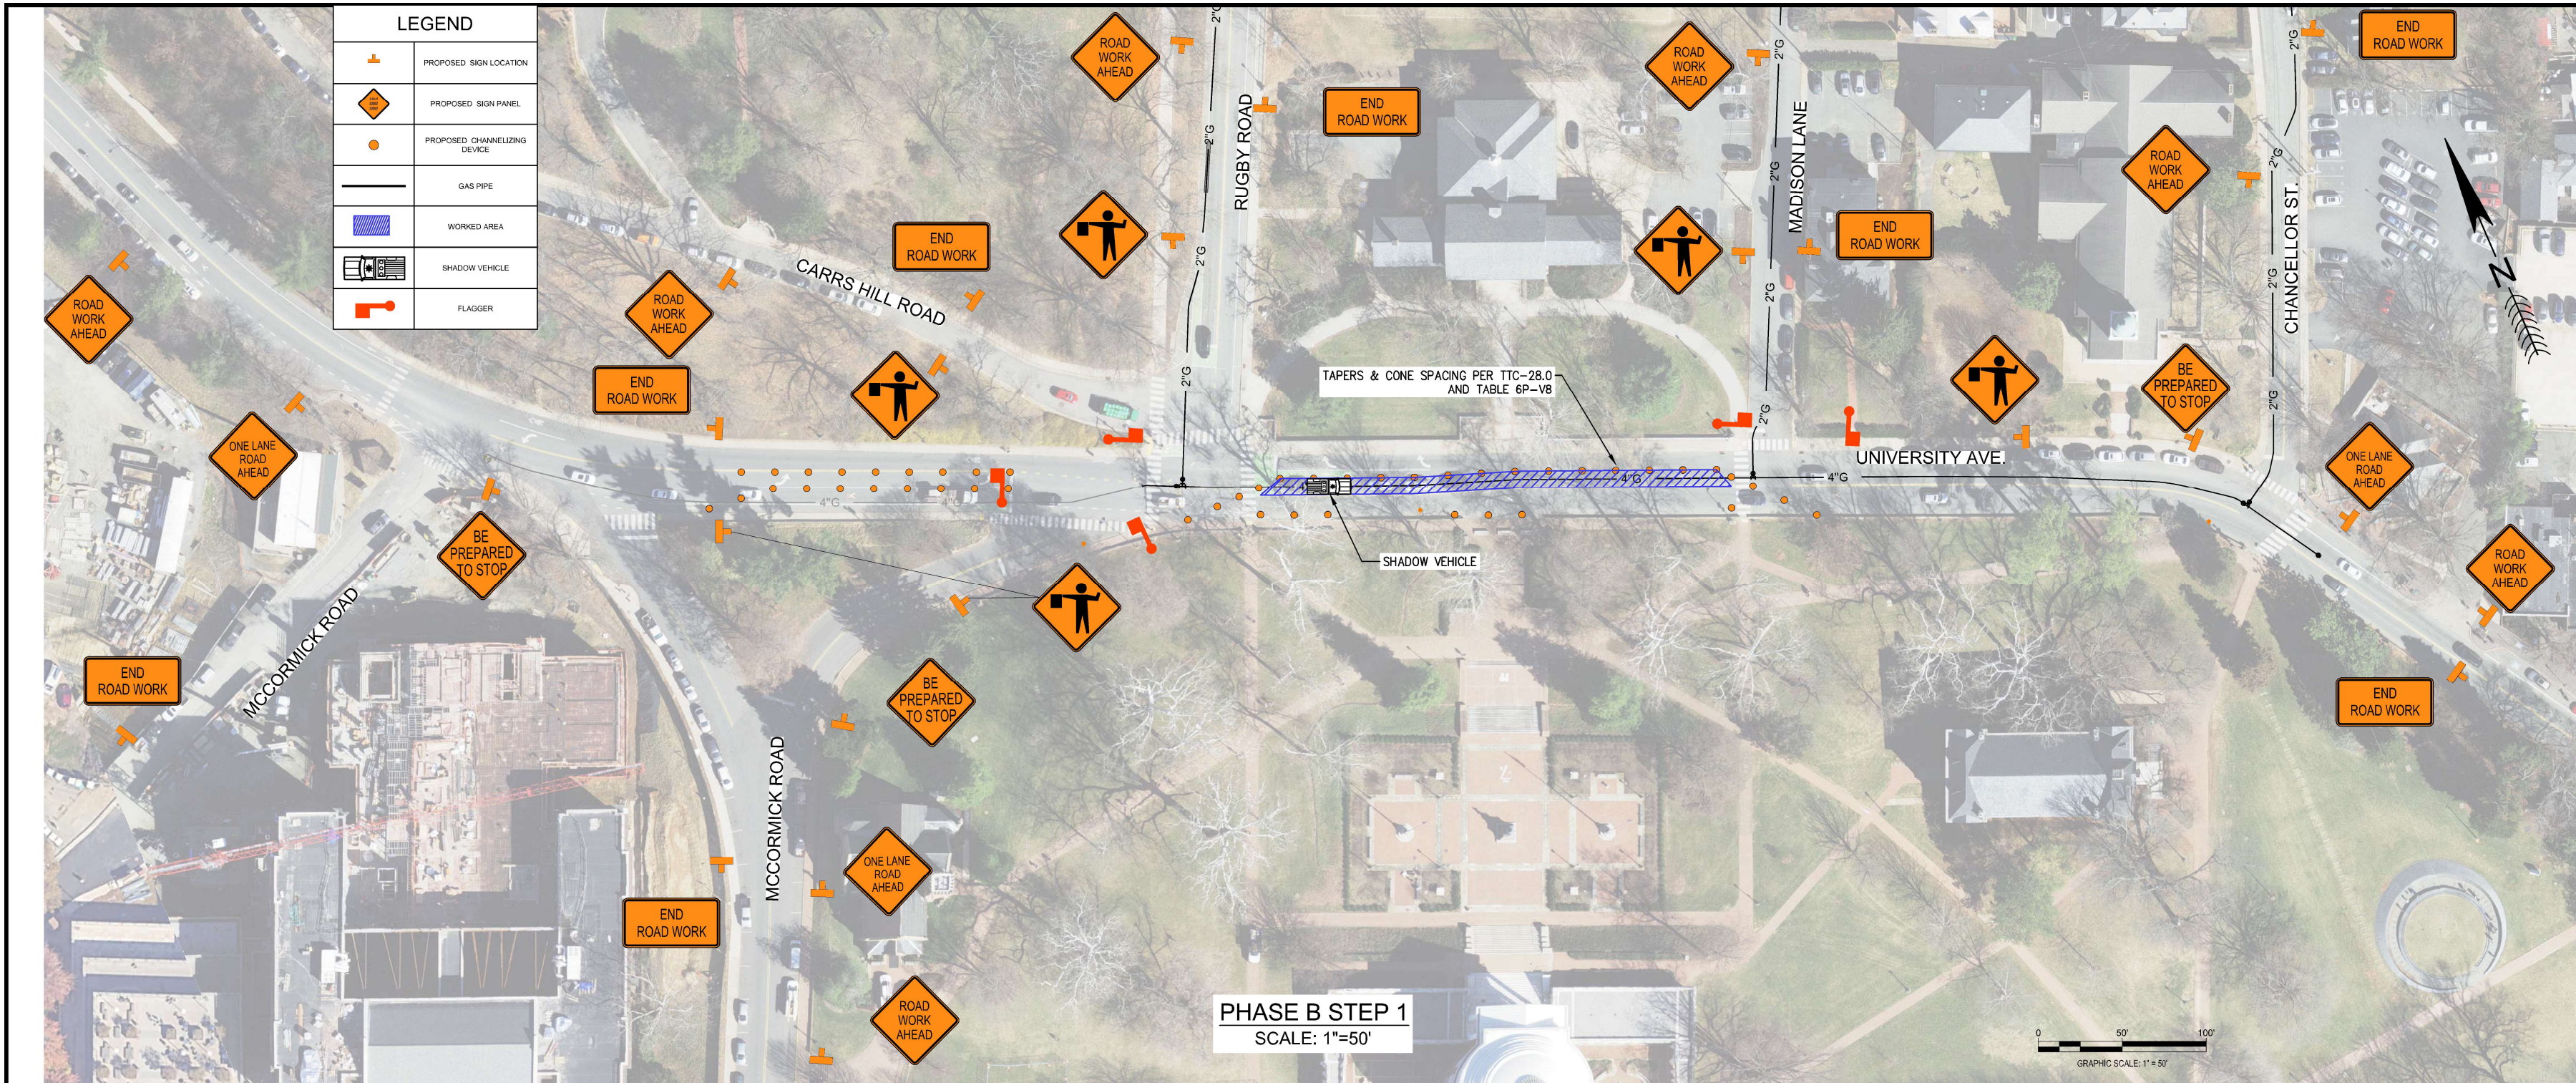

PROJECT:
WEST MAIN STREET
UTILITIES
PHASE I - GAS MAIN
REPLACEMENT

CITY OF CHARLOTTESVILLE
UTILITIES DEPARTMENT

AH Engineering Consultants
11837 Rock Landing Drive, Suite 300
Newport News, Virginia 23606
(757) 873-4959
www.ahenv.com

SEAL:

No.	Description	Date
Revisions		

Sheet Title:

**MAINTENANCE OF
TRAFFIC PLAN
PHASE B**

Project Number: 005-05
Date: MARCH 2026
Drawn By:
Checked By: SRK / JWA
Sheet No.: **T-6**
Scale: 1"=50'