
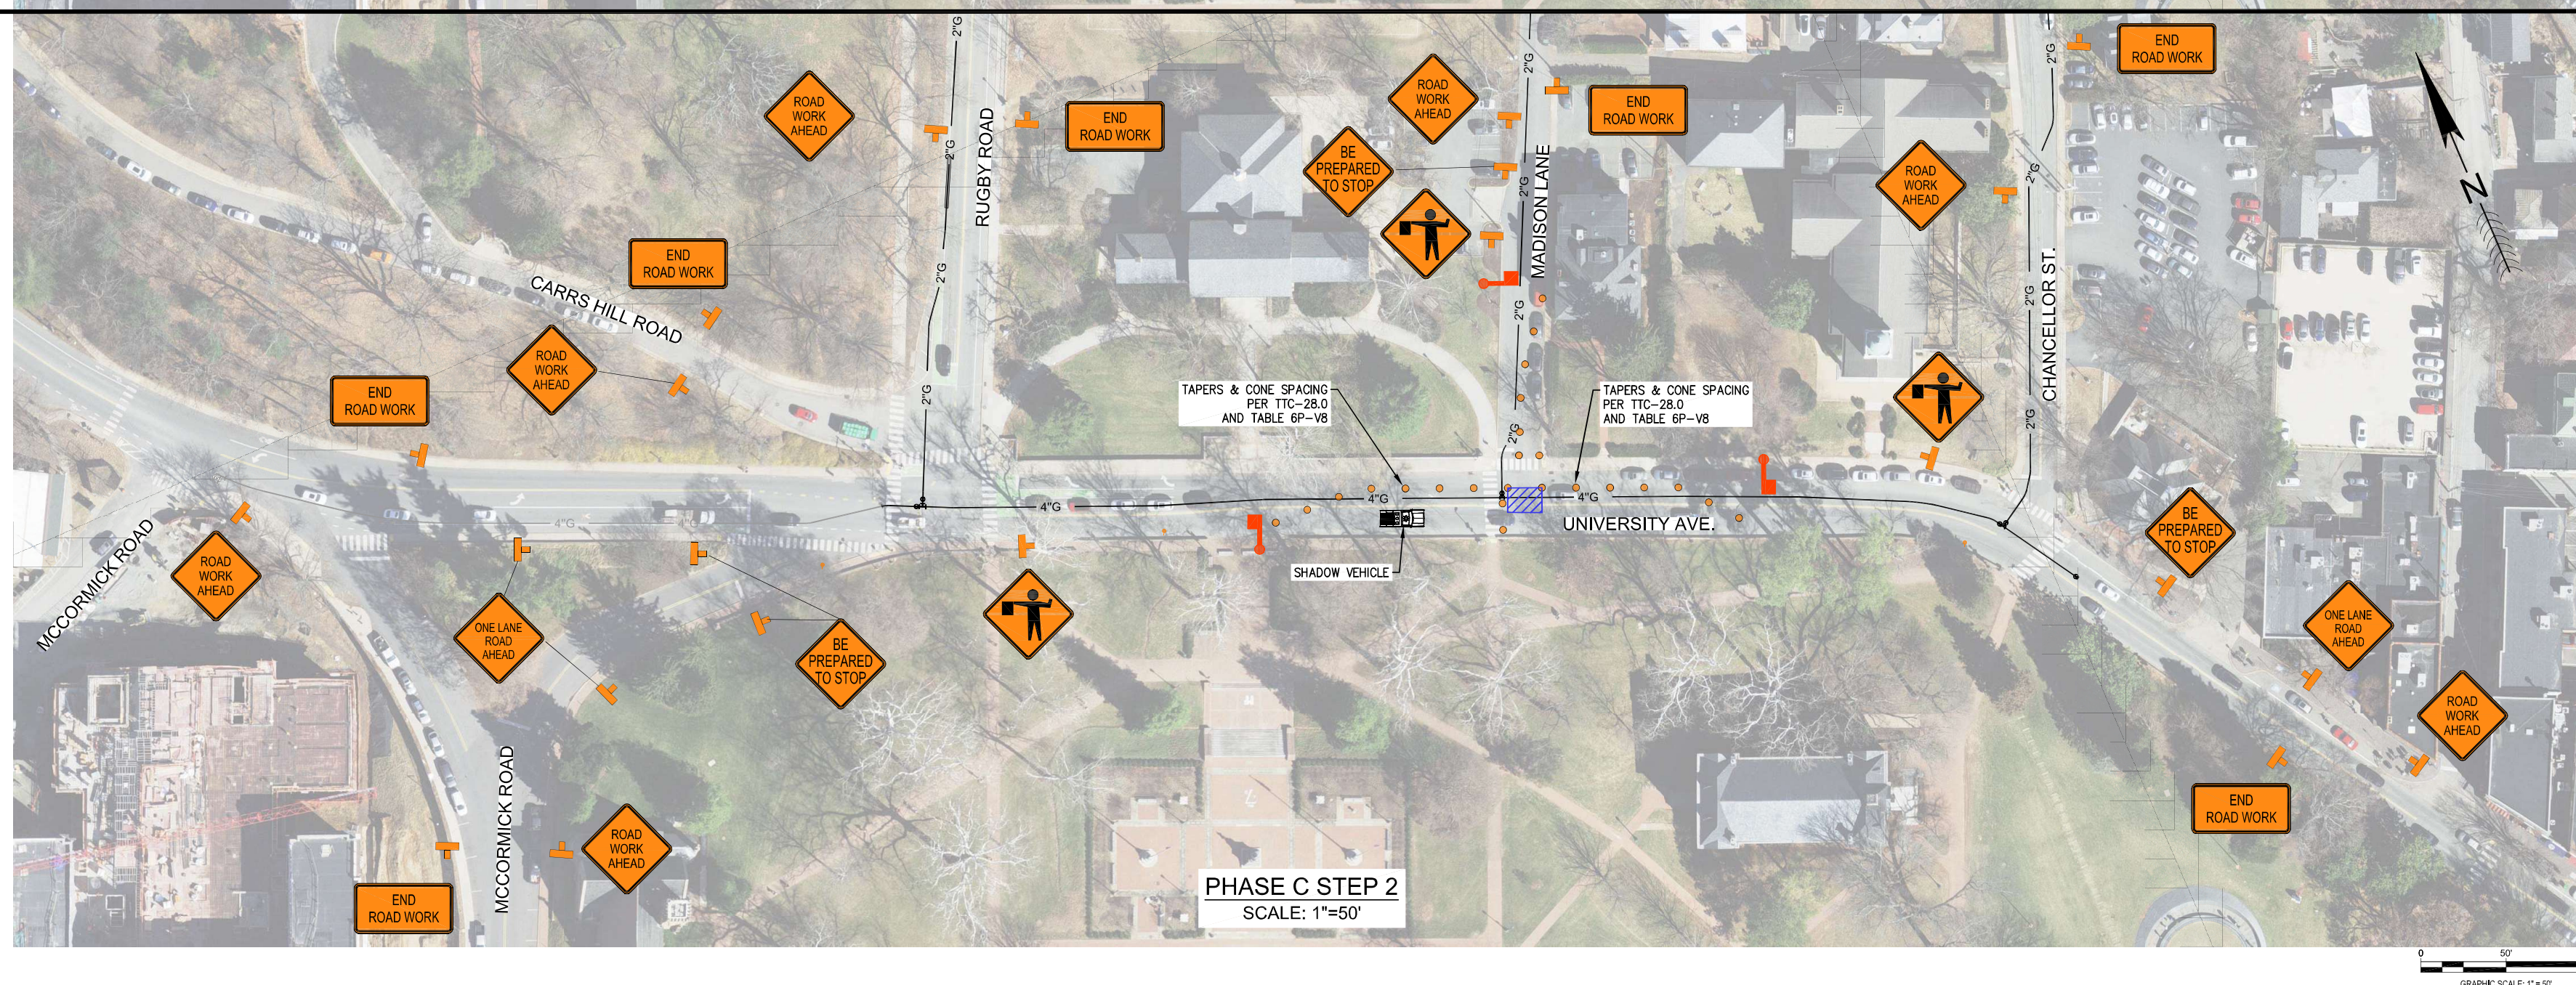


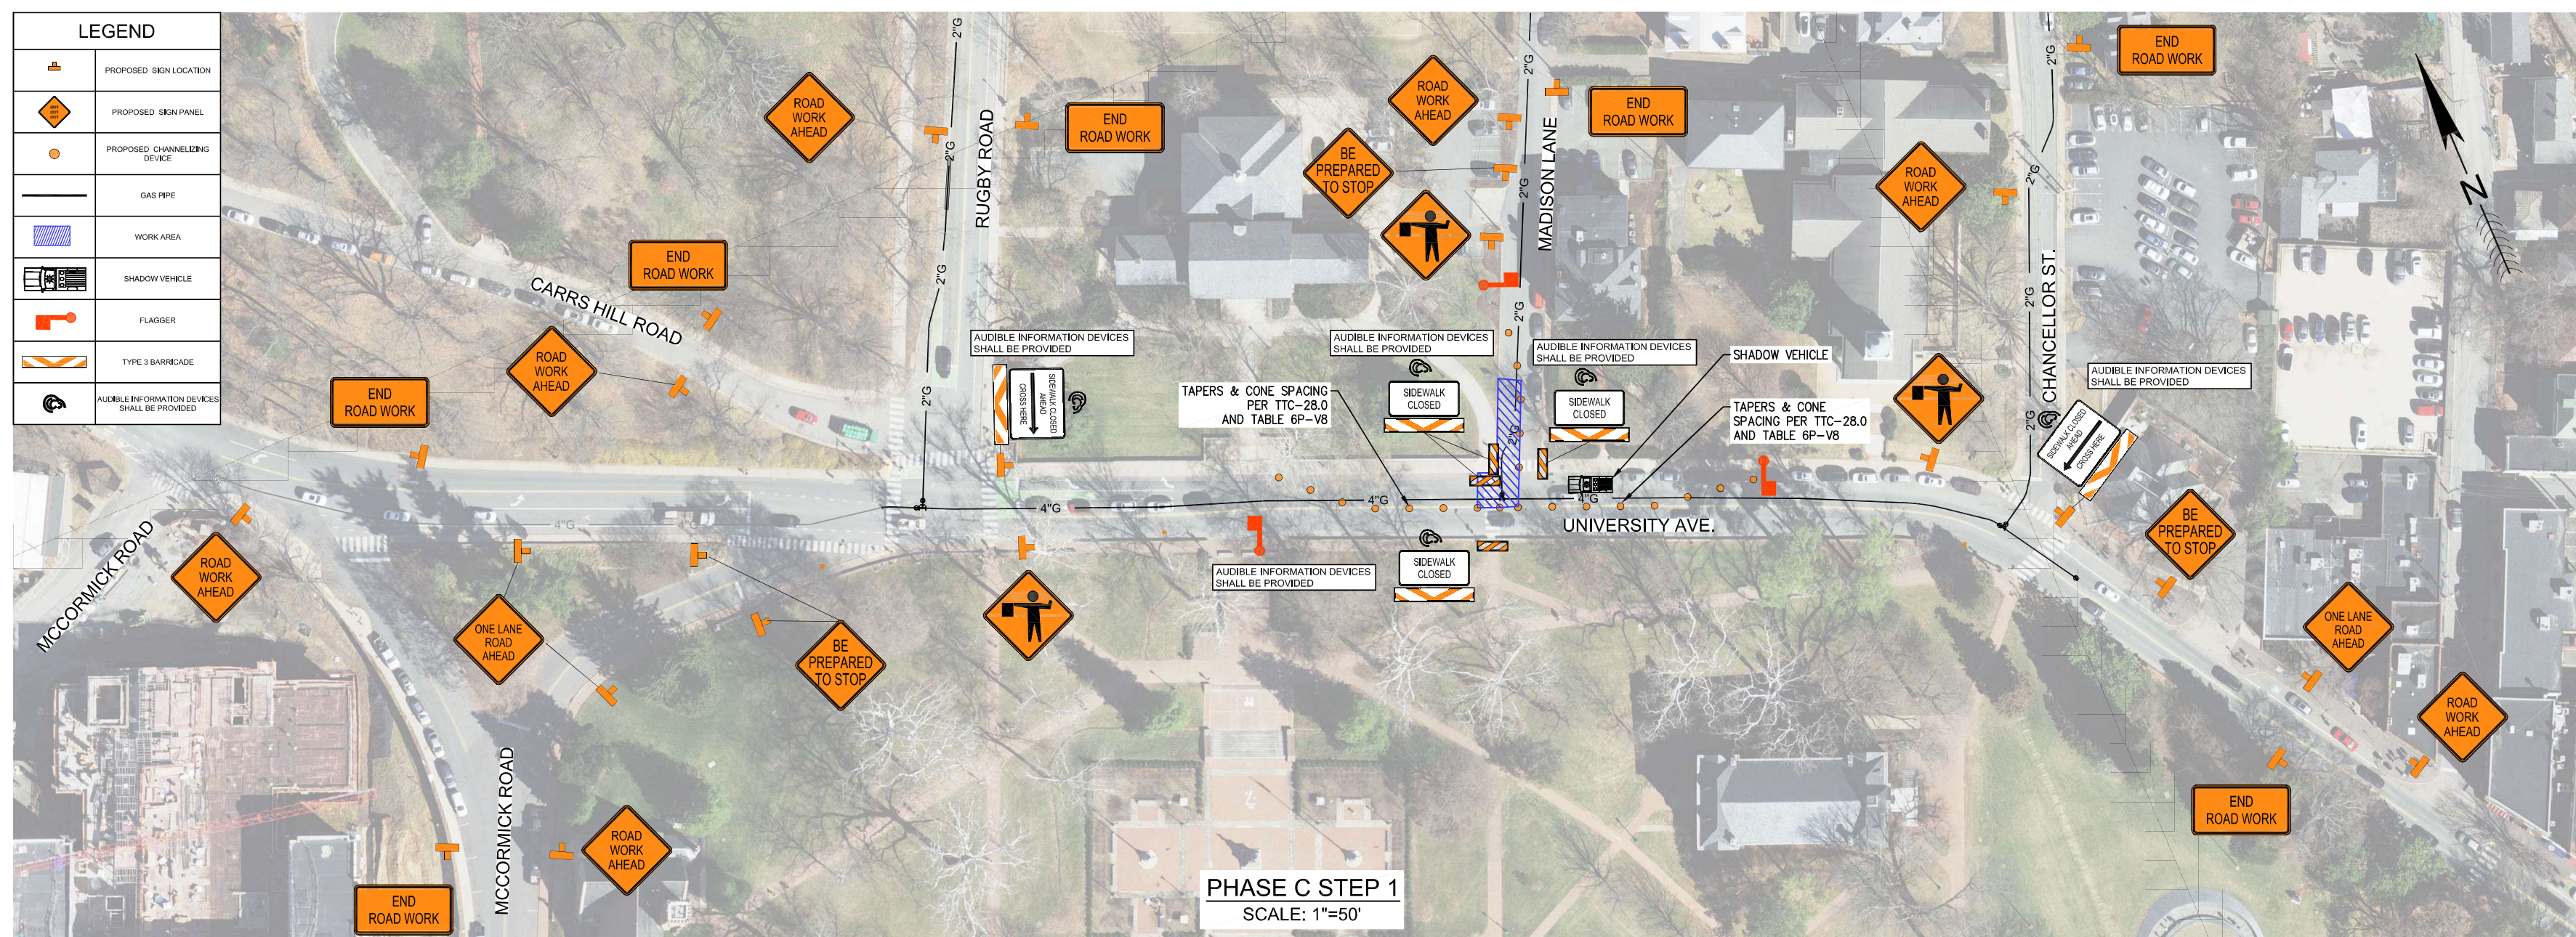

PROJECT:
WEST MAIN STREET
UTILITIES
PHASE I - GAS MAIN
REPLACEMENT

CITY OF CHARLOTTESVILLE
UTILITIES DEPARTMENT

AH Engineering Consultants
11837 Rock Landing Drive, Suite 300
Newport News, Virginia 23606
(757) 873-4959
www.ahenv.com

SEAL:

COMMONWEALTH OF VIRGINIA
SCOTT RICHARD KENNEY
Lic. No. 046620
3/27/2026
PROFESSIONAL ENGINEER

Sheet Title:

MAINTENANCE OF
TRAFFIC PLAN
PHASE C

Project Number: 005

Drawn By:

Checked By:	SRK / J
-------------	---------

Sheet No.:

Scale: 1"=